




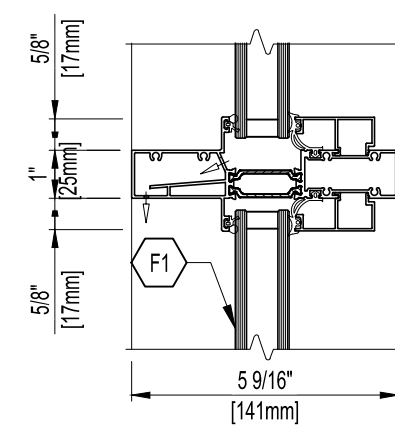


V1 ARCH. REF.
N/A

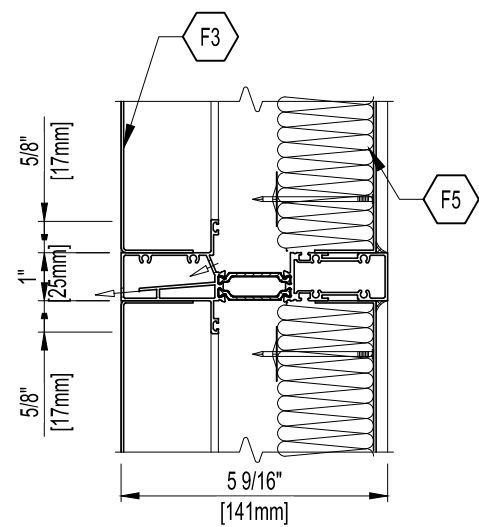


V2 ARCH. REF.
N/A

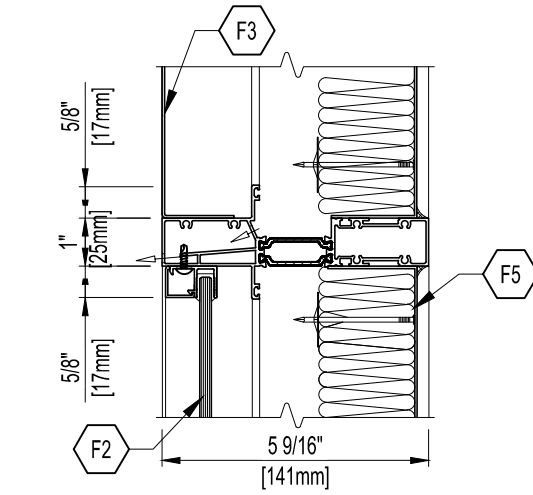


V3 ARCH. REF.
N/A

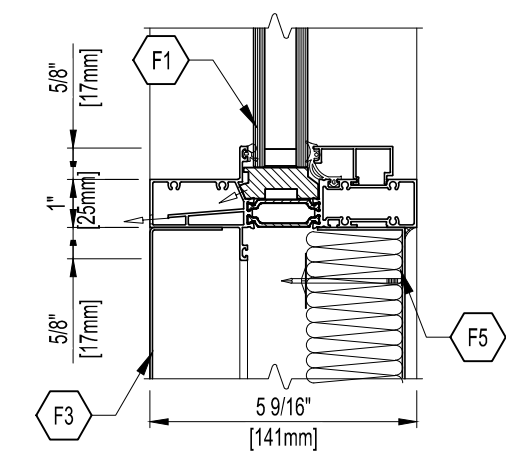


V4 ARCH. REF.
N/A

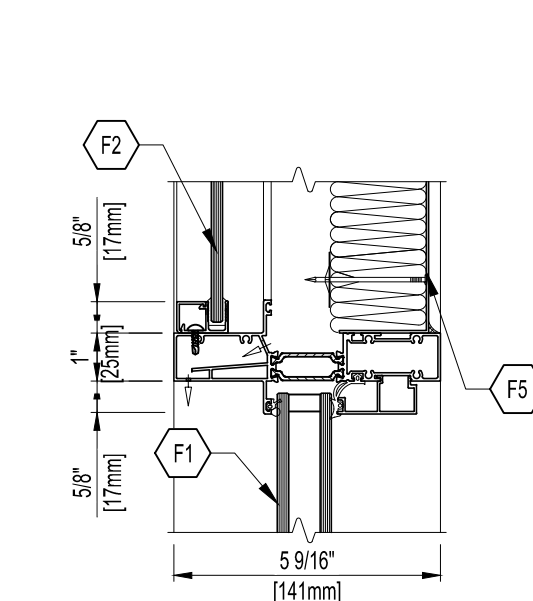


V5 ARCH. REF.
N/A

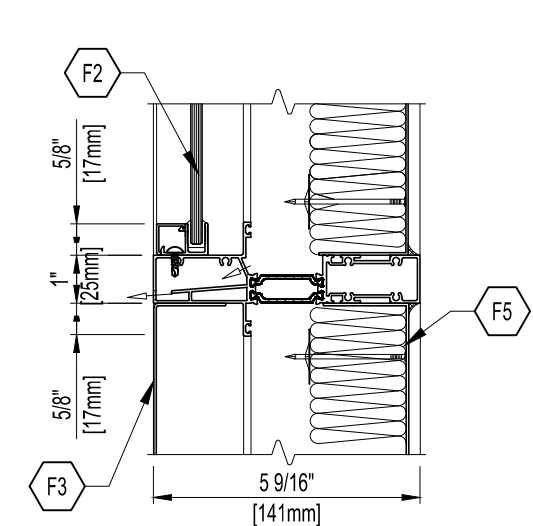


V6 ARCH. REF.
N/A

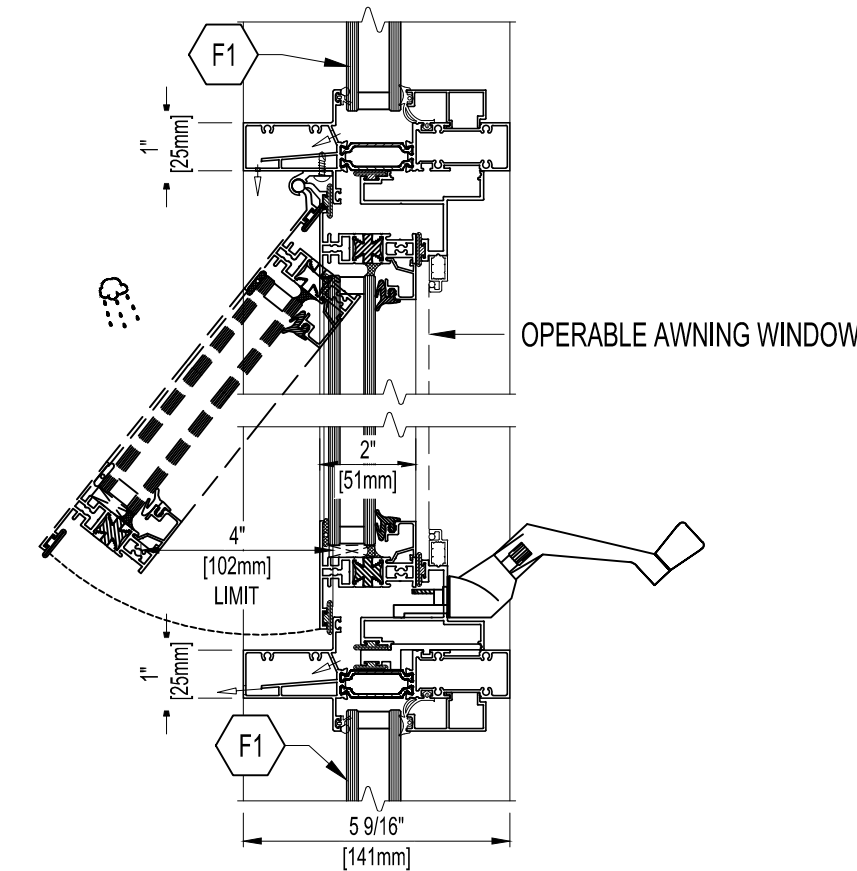


V7 ARCH. REF.
N/A

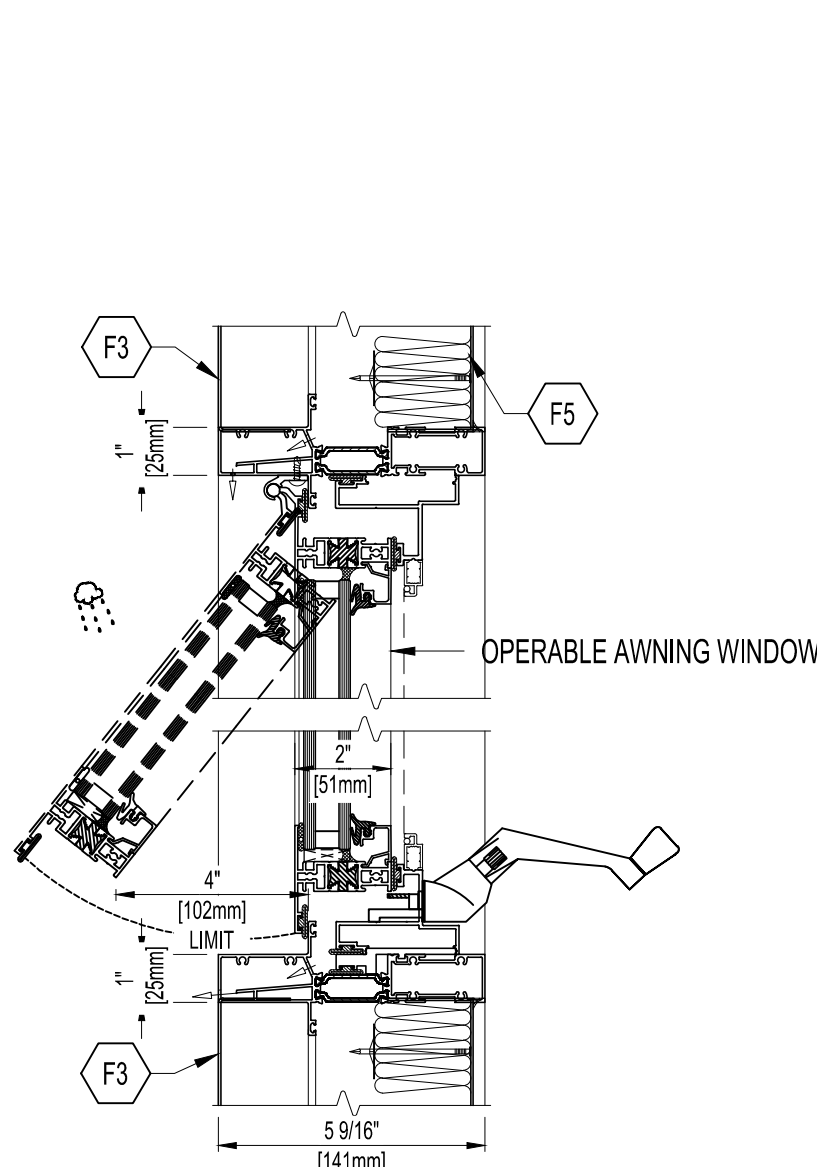


V8 ARCH. REF.
N/A

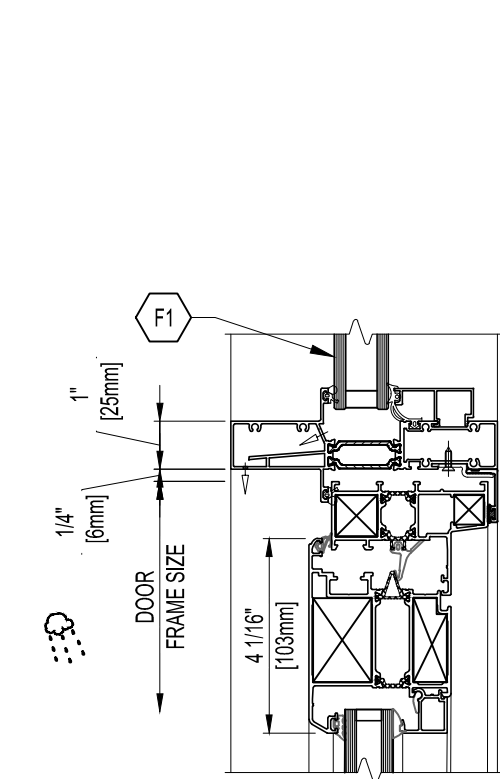


V9 ARCH. REF.
N/A

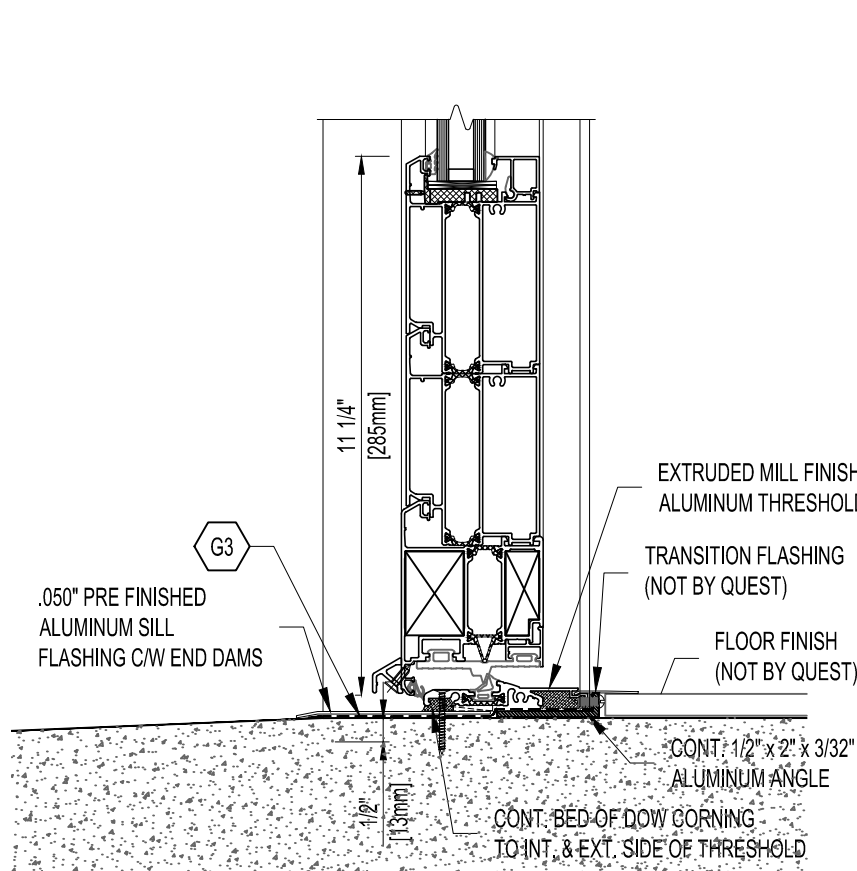


V10 ARCH. REF.
N/A

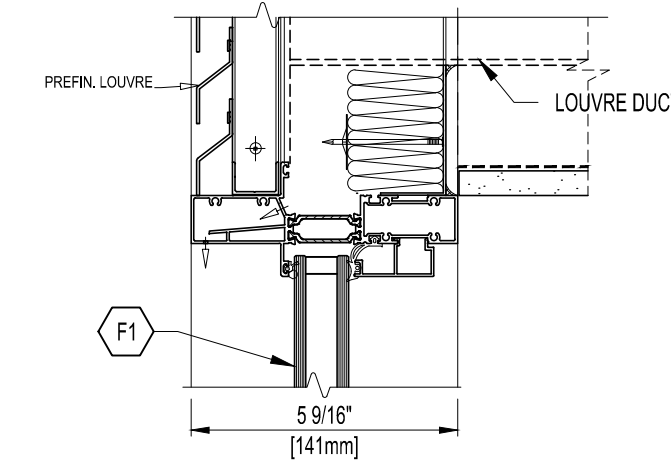


V11 ARCH. REF.
N/A

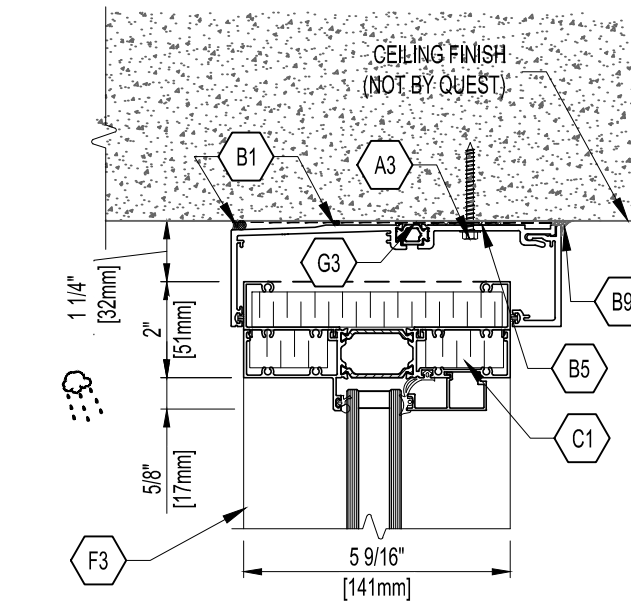


V14 ARCH. REF.
N/A

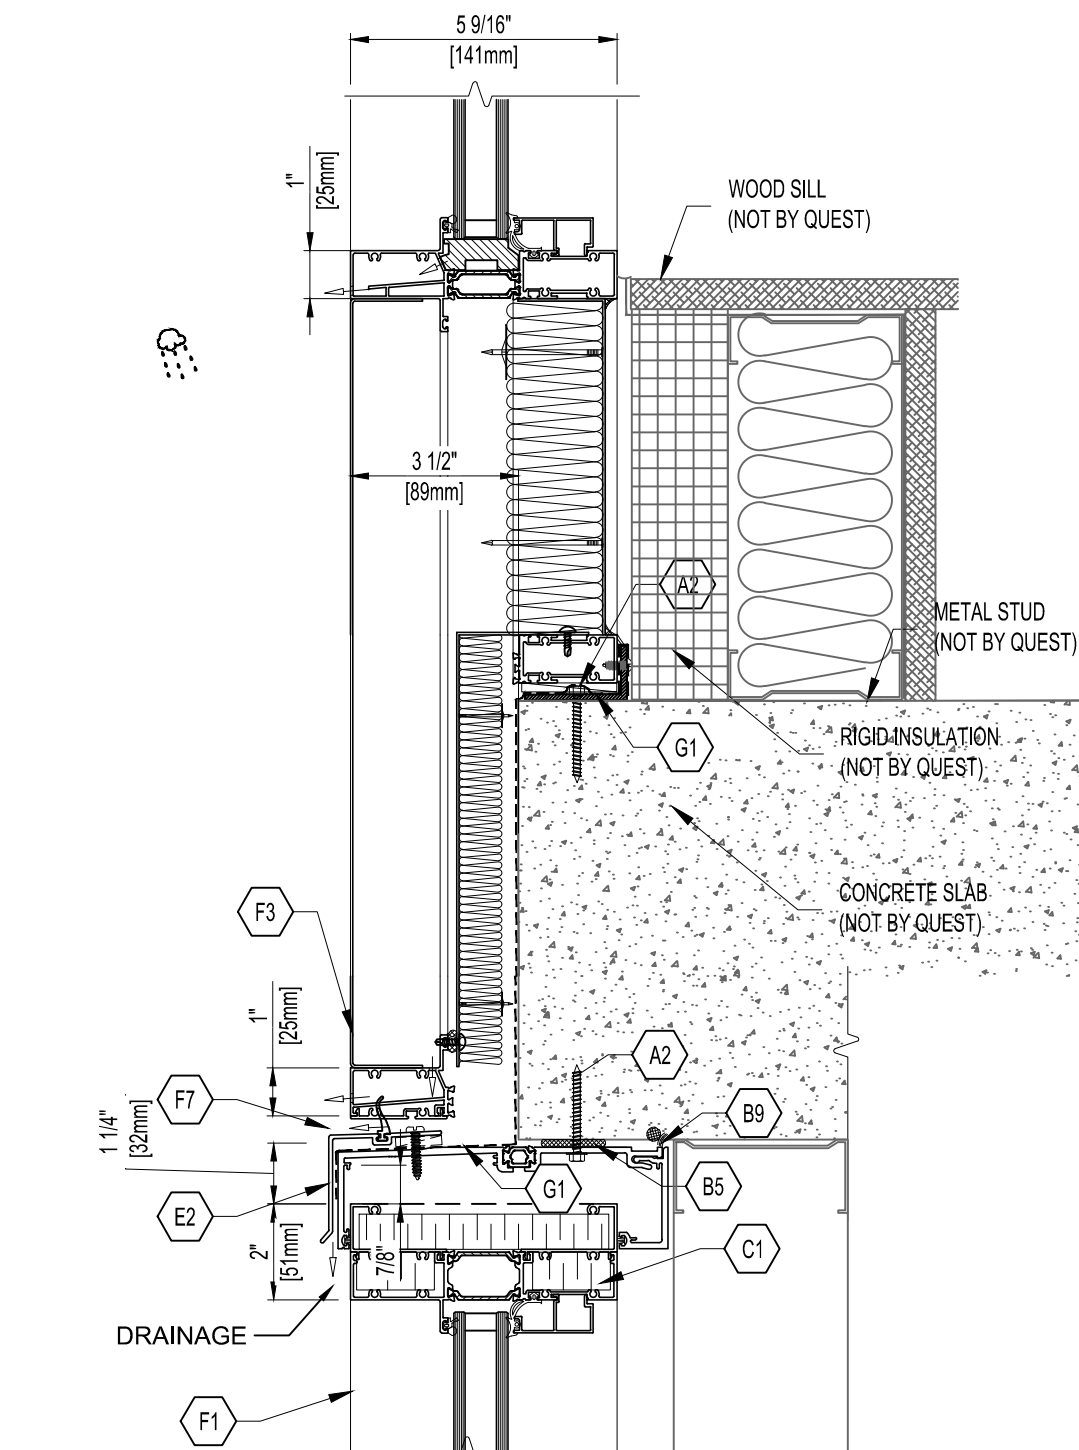


V12 ARCH. REF.
N/A

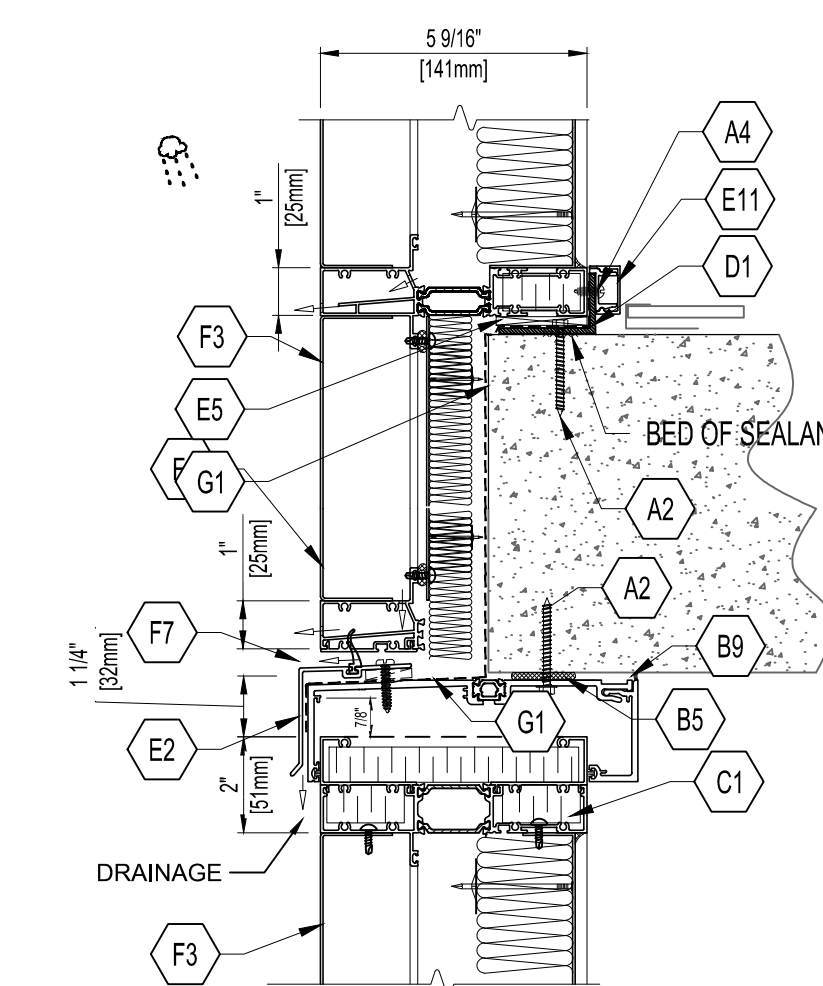


V13 ARCH. REF.
N/A

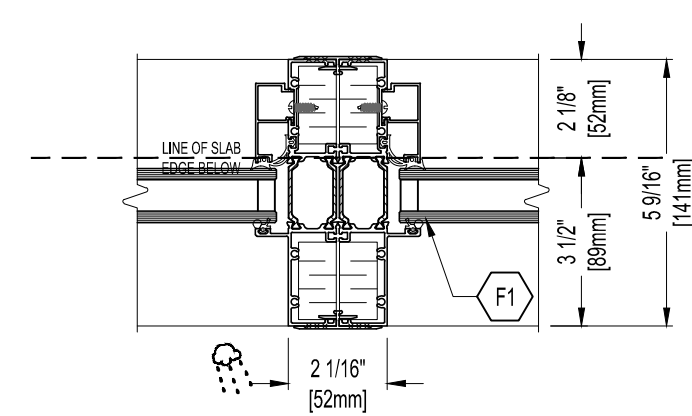


H1 ARCH. REF.
N/A

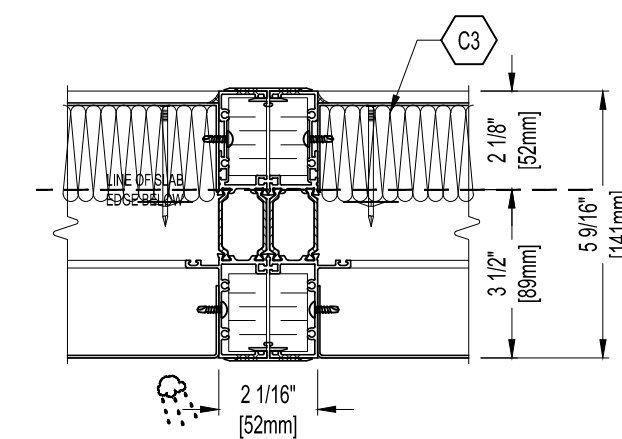


H2 ARCH. REF.
N/A

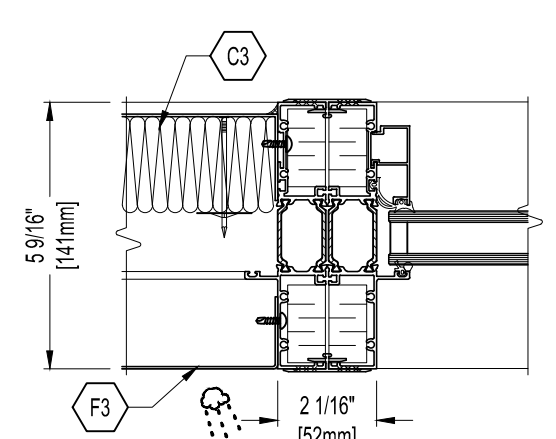


H3 ARCH. REF.
N/A

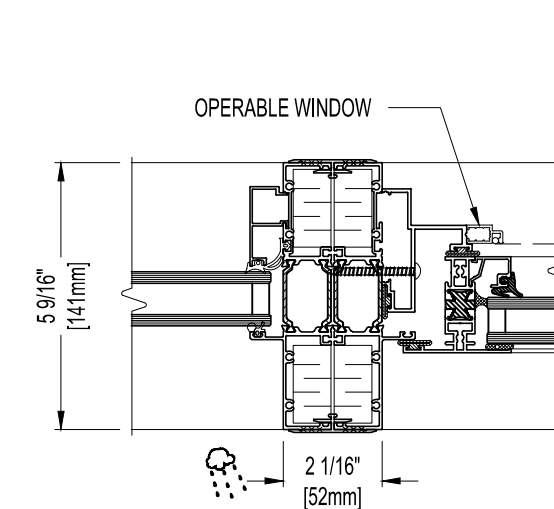


H4 ARCH. REF.
N/A

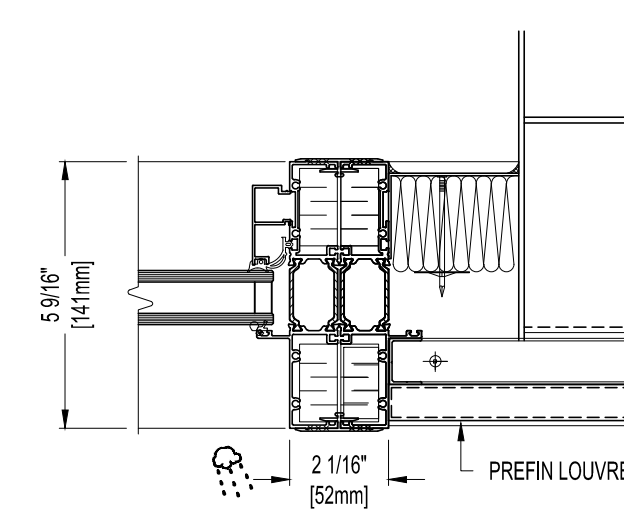


H4 ARCH. REF.
N/A

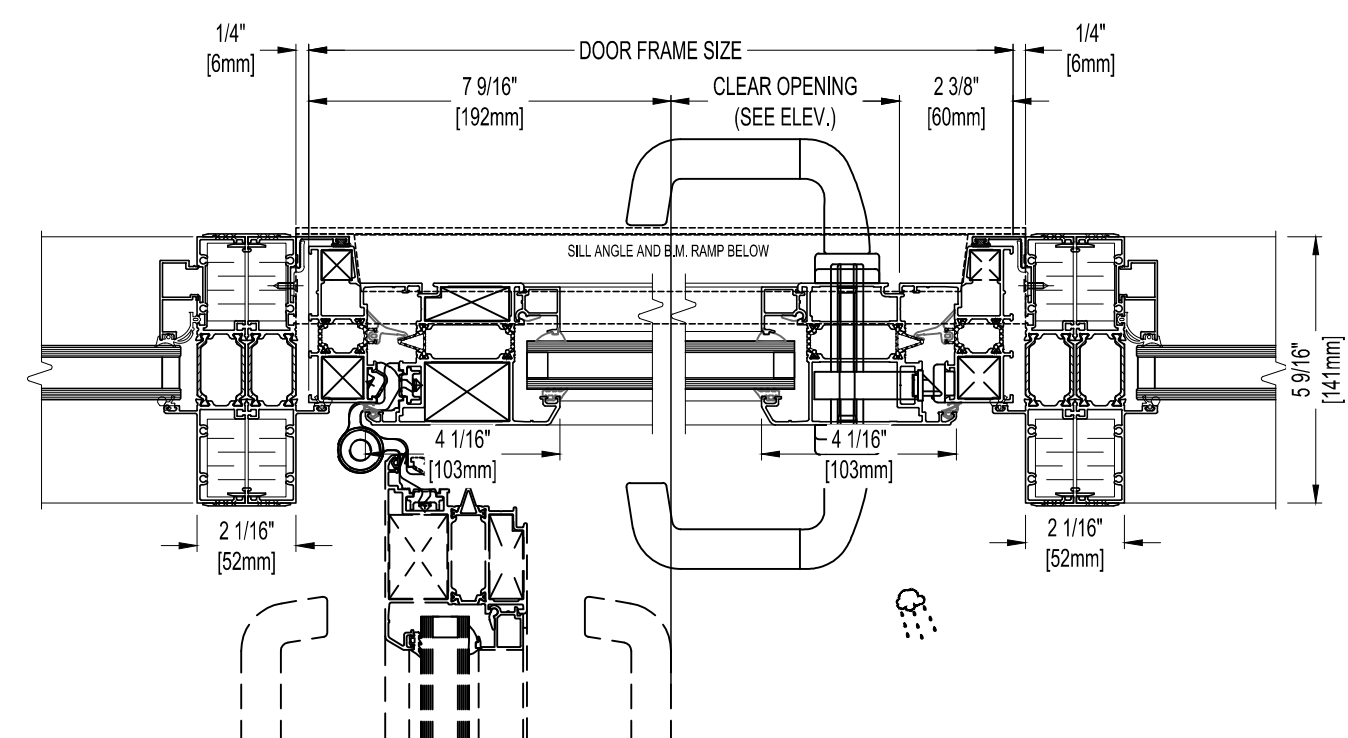


H6 ARCH. REF.
N/A

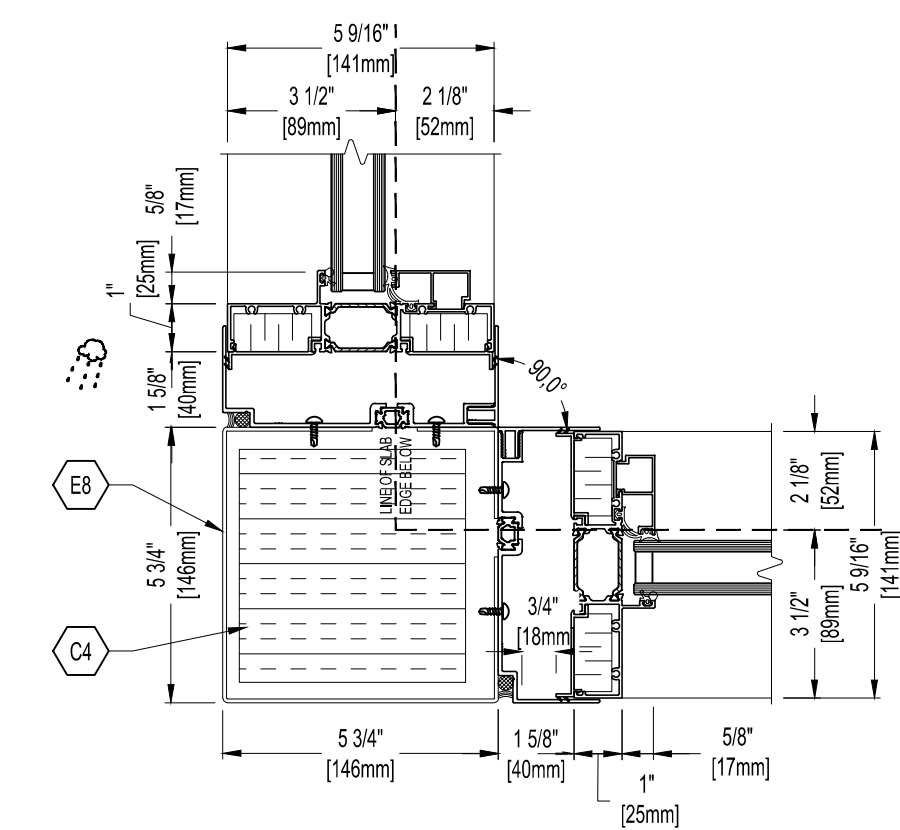


H7 ARCH. REF.
N/A

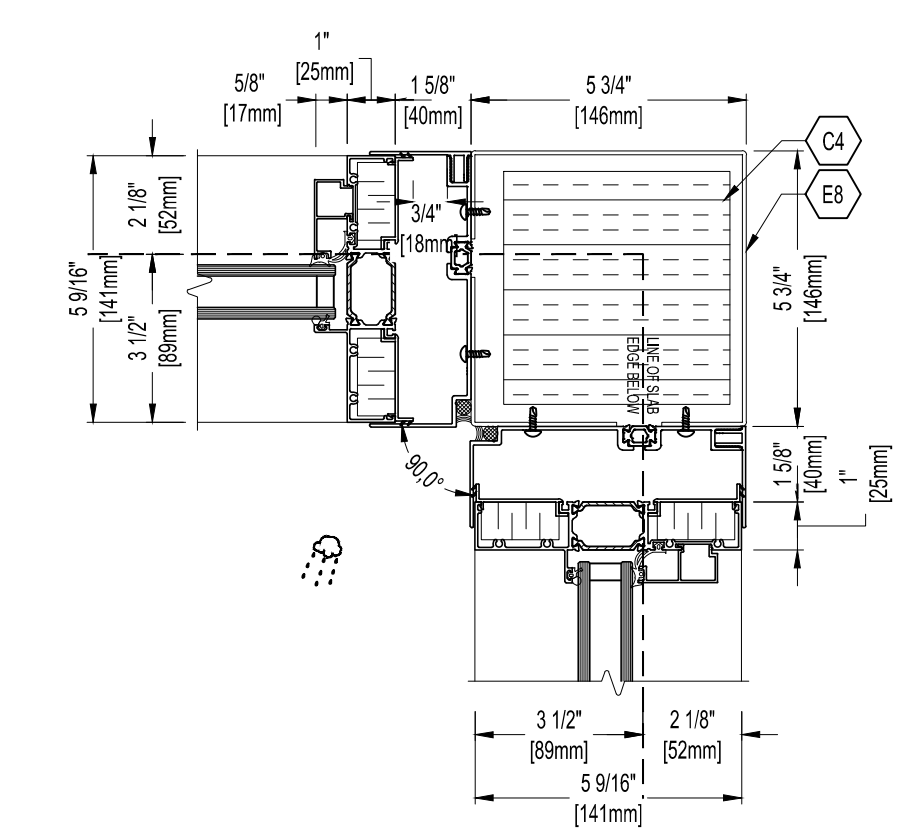

H8 ARCH. REF.
N/A

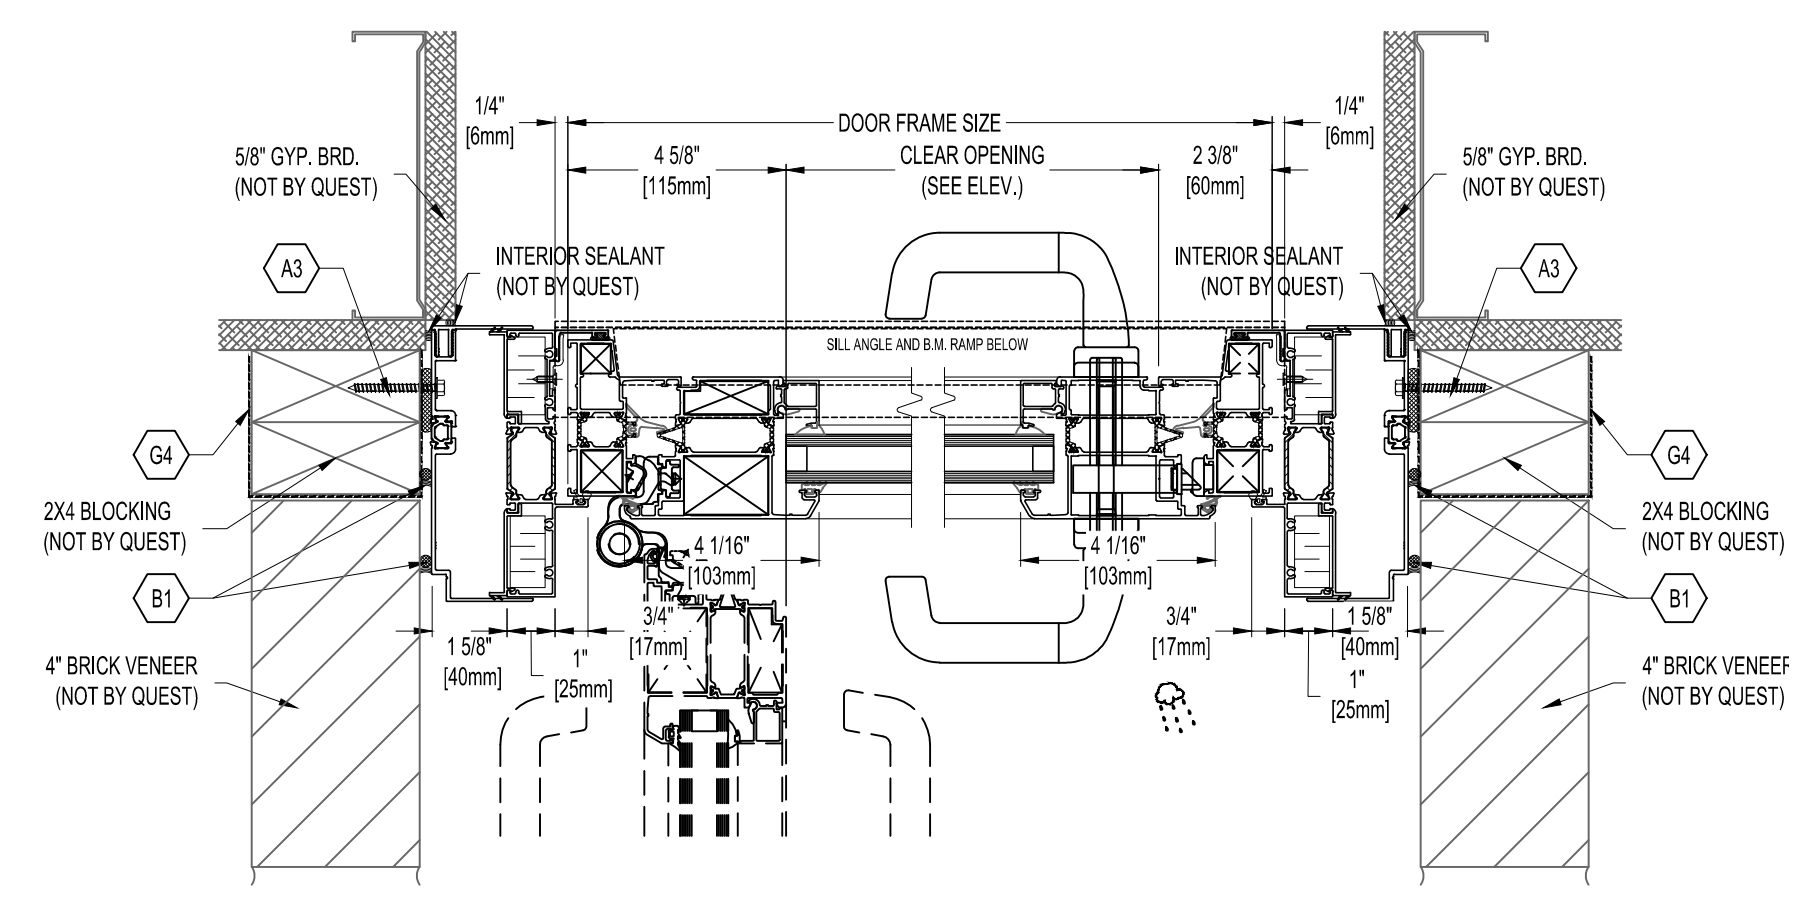

H9 ARCH. REF.
N/A

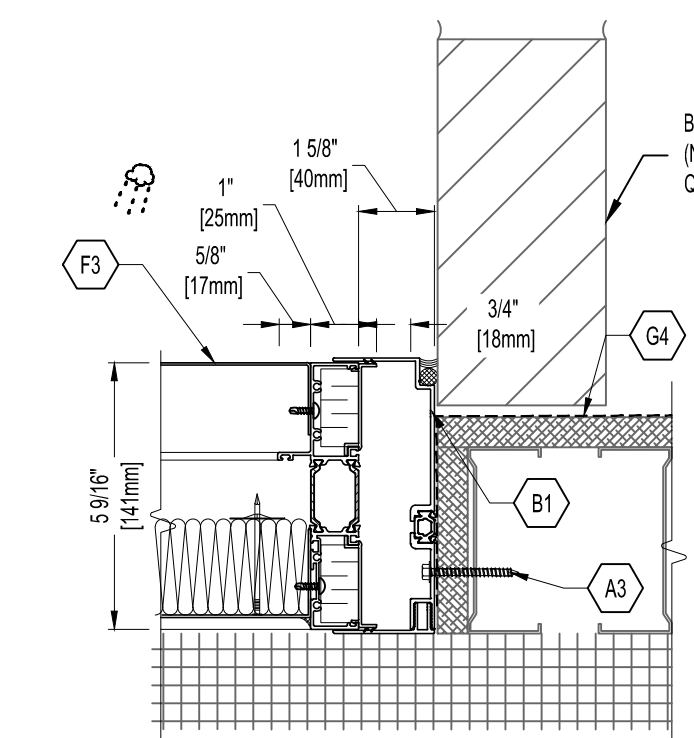

H10 ARCH. REF.
N/A



HEAD OFFICE
6811 GOREWAY DRIVE MISSISSAUGA
ONTARIO CANADA L4V 1L9
Tel: 905.851.8888 Fax: 905.851.8886
E-mail: quest@questwindows.com

WESTERN CANADA OFFICE
UNIT 209 - 27090 GLOUCESTER WAY LANGLEY
BRITISH COLUMBIA CANADA V4W 3Y5

1	
2	
3	
4	
5	
6	
7	
8	
9	
10	

PROJECT NAME:	CLIENT PACKAGE -CALIFORNIA
SHEET TITLE:	HORIZONTAL DETAILS
ARCHITECT:	
CONTRACTOR:	
DRAWN BY:	Victor Drafting & Design
DATE:	August 14, 2015